EXHIBIT "E"
Map of Phase II

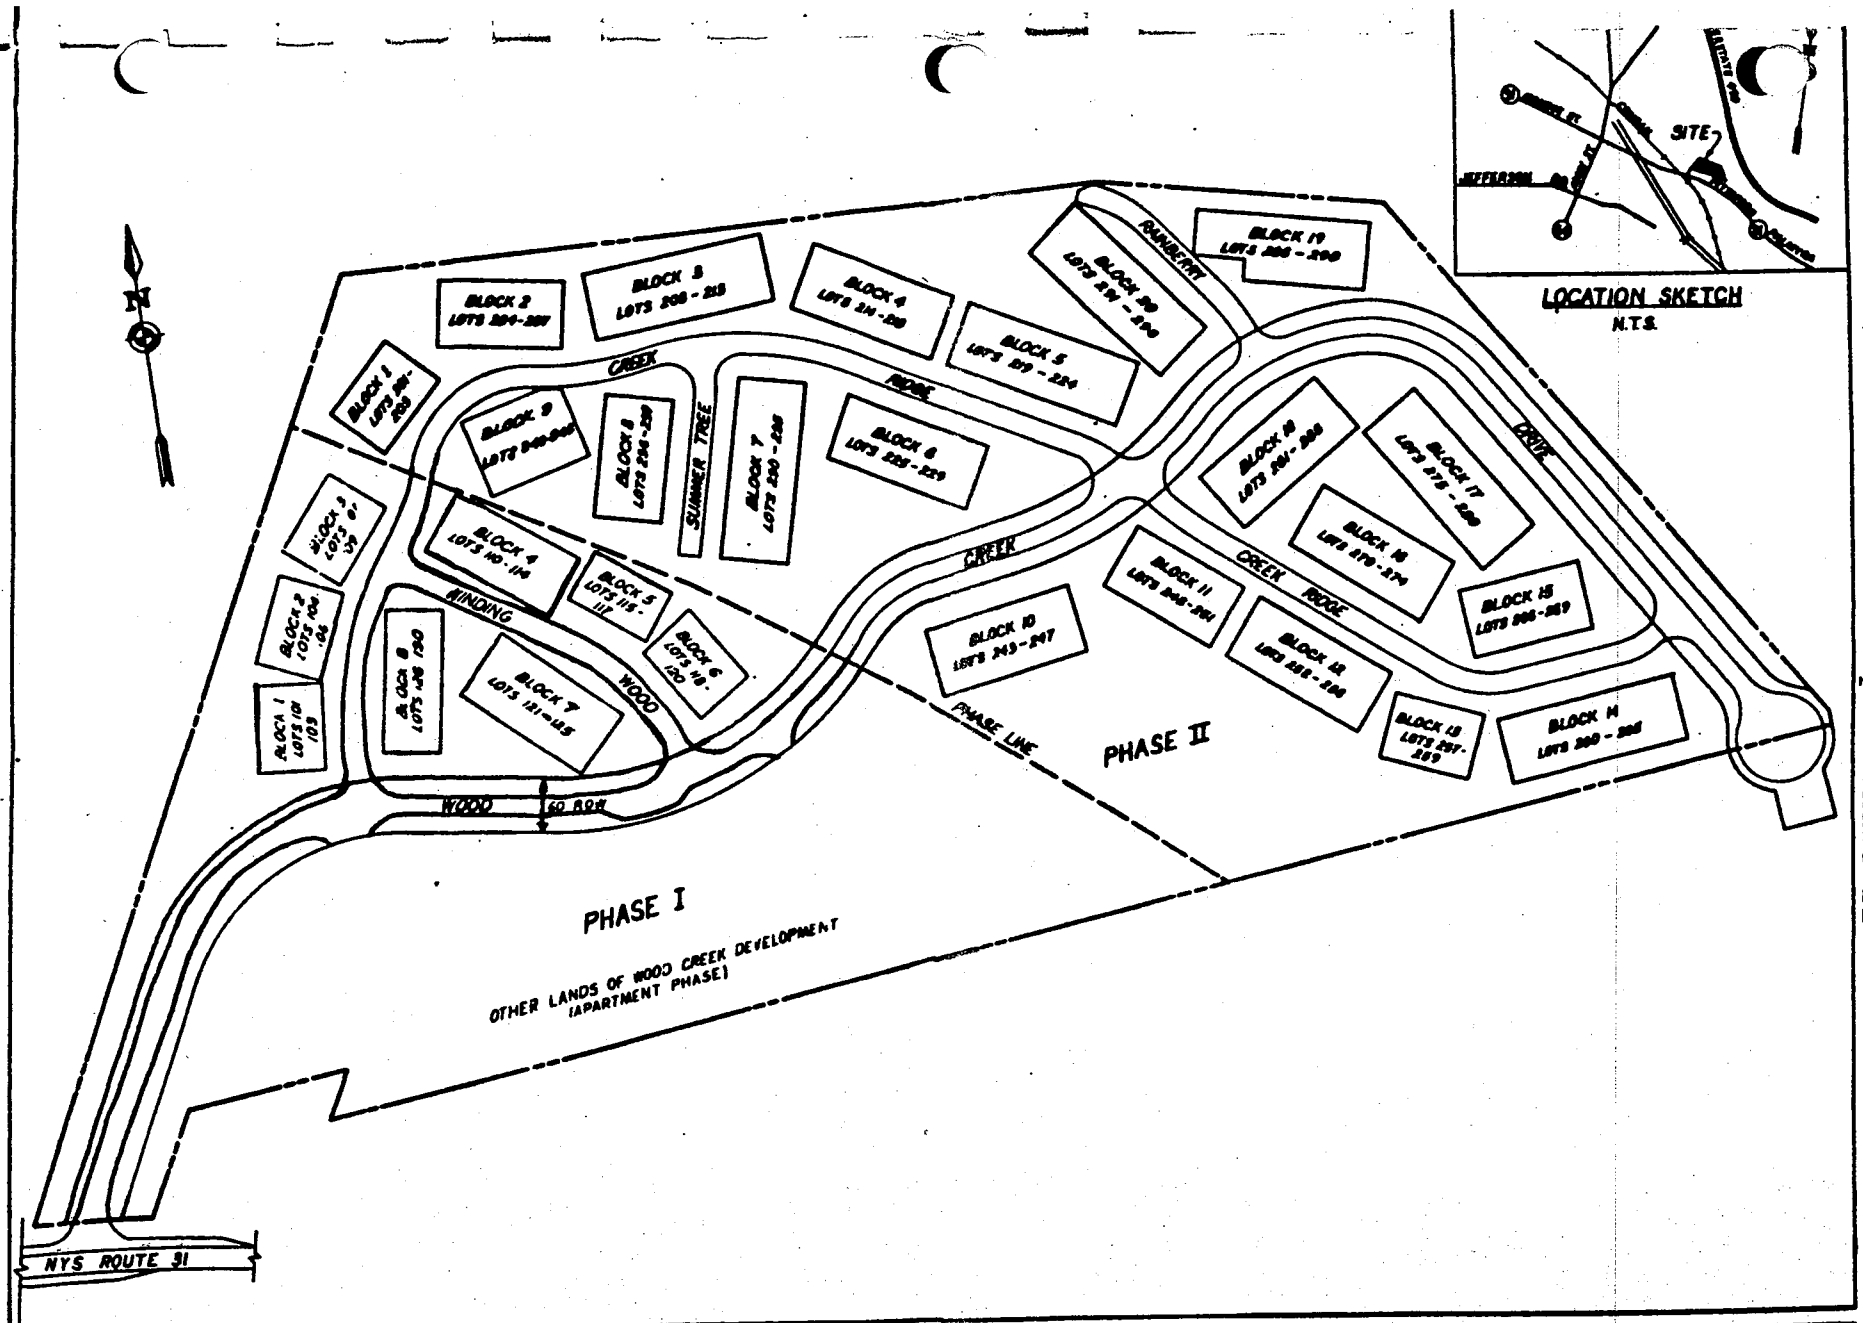

NO	REVISIONS	DATE	BY
7			
6			
5			
4			
3			
2			
1			

PROJECT ENGINEER: D.B.E.
DRAWN BY: T.D.
DATE: 6-4-82
SCALE: 1" = 100' ±
DATE ISSUED:

SEAR-BROWN ASSOCIATES, P.C.
engineers · architects · surveyors
landscape architects
85 METRO PARK, ROCHESTER NEW YORK 14623

TITLE OF PROJECT: WOOD CREEK
TITLE OF DRAWING: PHASE-II TOWNHOUSES
LOCATION OF PROJECT: TOWN OF PITTSFORD, MONROE COUNTY, N.Y.
CLIENT: WOOD CREEK DEVELOPMENT, 248 BUELL DRIVE, ROCHESTER, NY 14624

DRAWING NO. 2215B-31A